


ORIGINAL DESIGN v/s FINAL REDESIGN

DIGITAL MULTIPURPOSE RANGE COMPLEX (DMPRC)
FORT BENNING, GEORGIA
27 JANUARY 2006

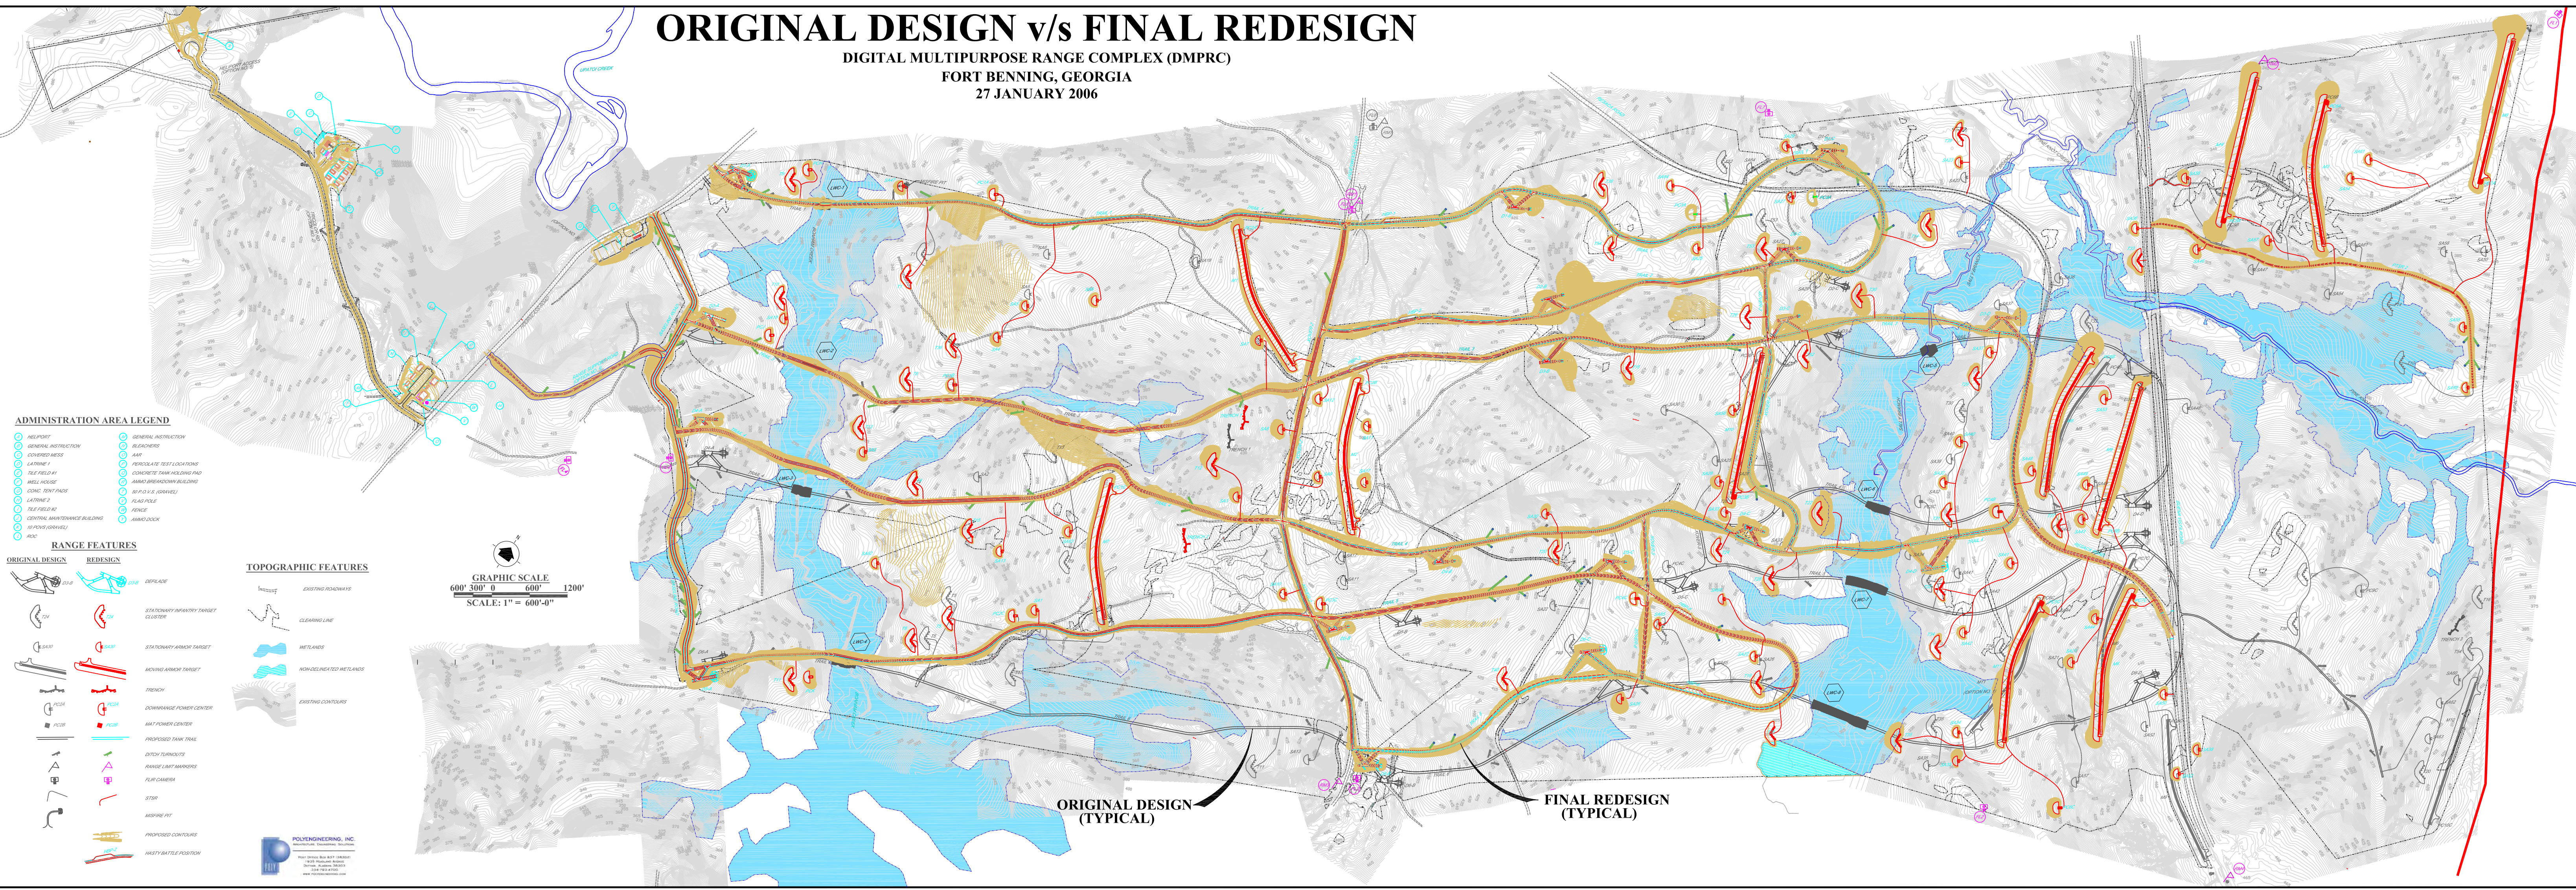

ADMINISTRATION AREA LEGEND

- HELIPORT
- GENERAL INSTRUCTION
- COVERED MESS
- LATRINE 1
- TILE FIELD #1
- WELL HOUSE
- CONC. TENT PADS
- LATRINE 2
- TILE FIELD #2
- CENTRAL MAINTENANCE BUILDING
- 10 P.O.V.S. (GRAVEL)
- ROC
- GENERAL INSTRUCTION
- BLEACHERS
- AIR
- PERCOLATE TEST LOCATIONS
- CONCRETE TANK HOLDING PAD
- AMMO BREAKDOWN BUILDING
- 30 P.O.V.S. (GRAVEL)
- FLAG POLE
- FENCE
- AMMO DOCK

RANGE FEATURES

ORIGINAL DESIGN

- DEFLADE
- STATIONARY INFANTRY TARGET CLUSTER
- STATIONARY ARMOR TARGET
- MOVING ARMOR TARGET
- TRENCH
- DOWNRANGE POWER CENTER
- MAI POWER CENTER
- PROPOSED TANK TRAIL
- DITCH TURNOUTS
- RANGE LIMIT MARKERS
- FLIR CAMERA
- STOR
- MISFIRE PIT
- PROPOSED CONTOURS
- HASTY BATTLE POSITION

REDESIGN

- STATIONARY INFANTRY TARGET CLUSTER
- STATIONARY ARMOR TARGET
- MOVING ARMOR TARGET
- TRENCH
- DOWNRANGE POWER CENTER
- MAI POWER CENTER
- PROPOSED TANK TRAIL
- DITCH TURNOUTS
- RANGE LIMIT MARKERS
- FLIR CAMERA
- STOR
- MISFIRE PIT
- PROPOSED CONTOURS
- HASTY BATTLE POSITION

TOPOGRAPHIC FEATURES

- EXISTING ROADWAYS
- CLEARING LINE
- WETLANDS
- NON-DELINEATED WETLANDS
- EXISTING CONTOURS

POLYENGINEERING, INC.
10000 N. 10TH AVE. SUITE 100
DENVER, CO 80231
303.750.1000
WWW.POLYENGINEERING.COM